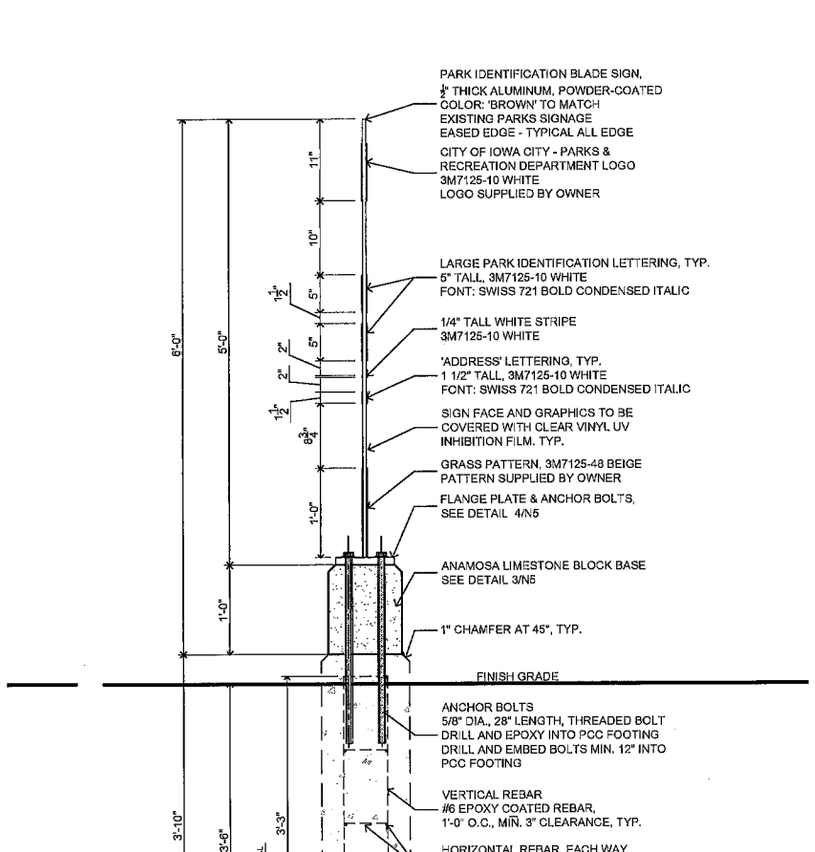


2 N5 SECTION: SIGN "A" N.T.S

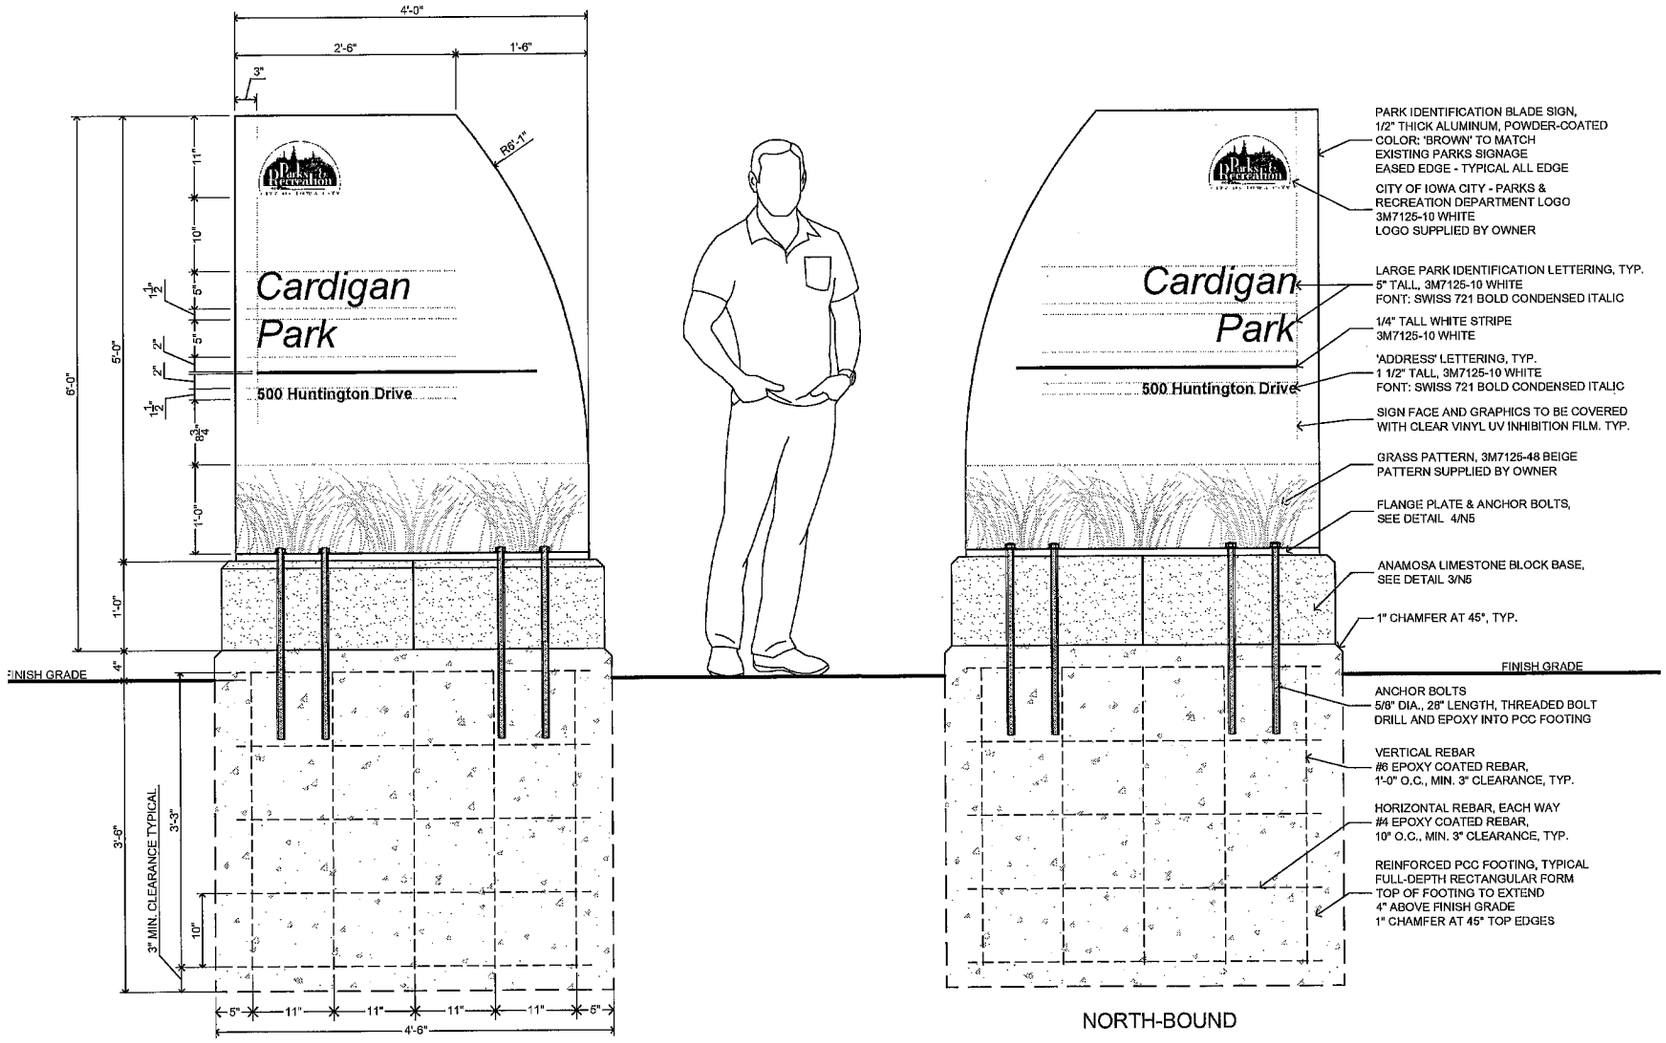


1 N5 SECTION/ELEVATION: PARK IDENTIFICATION SIGN "A" N.T.S

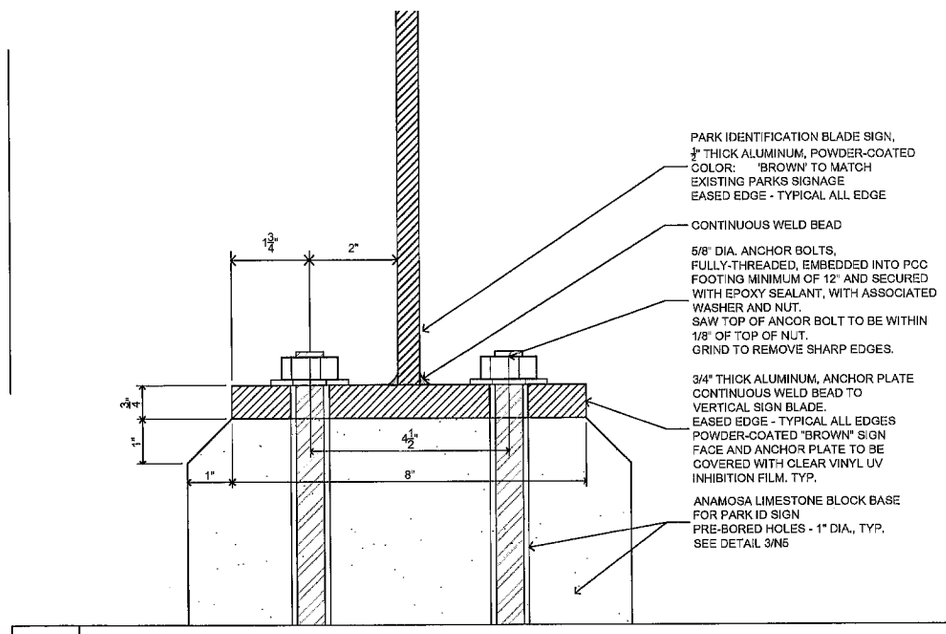


4 N5 SECTION: ANCHOR PLATE & BOLT DETAIL N.T.S

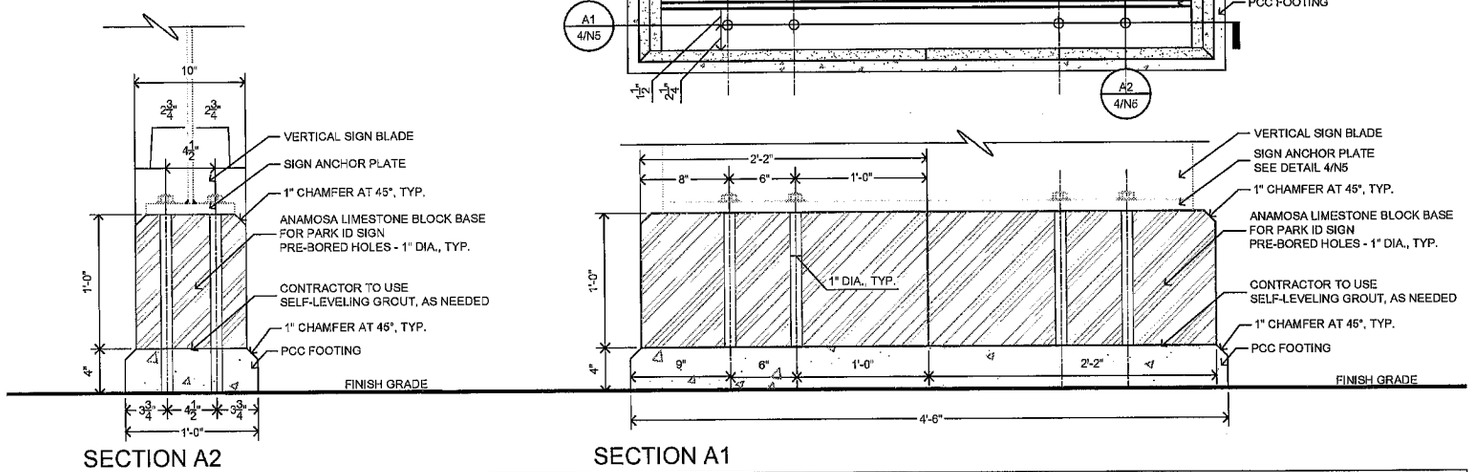


3 N5 SIGN "A" LIMESTONE BASE DETAILS N.T.S